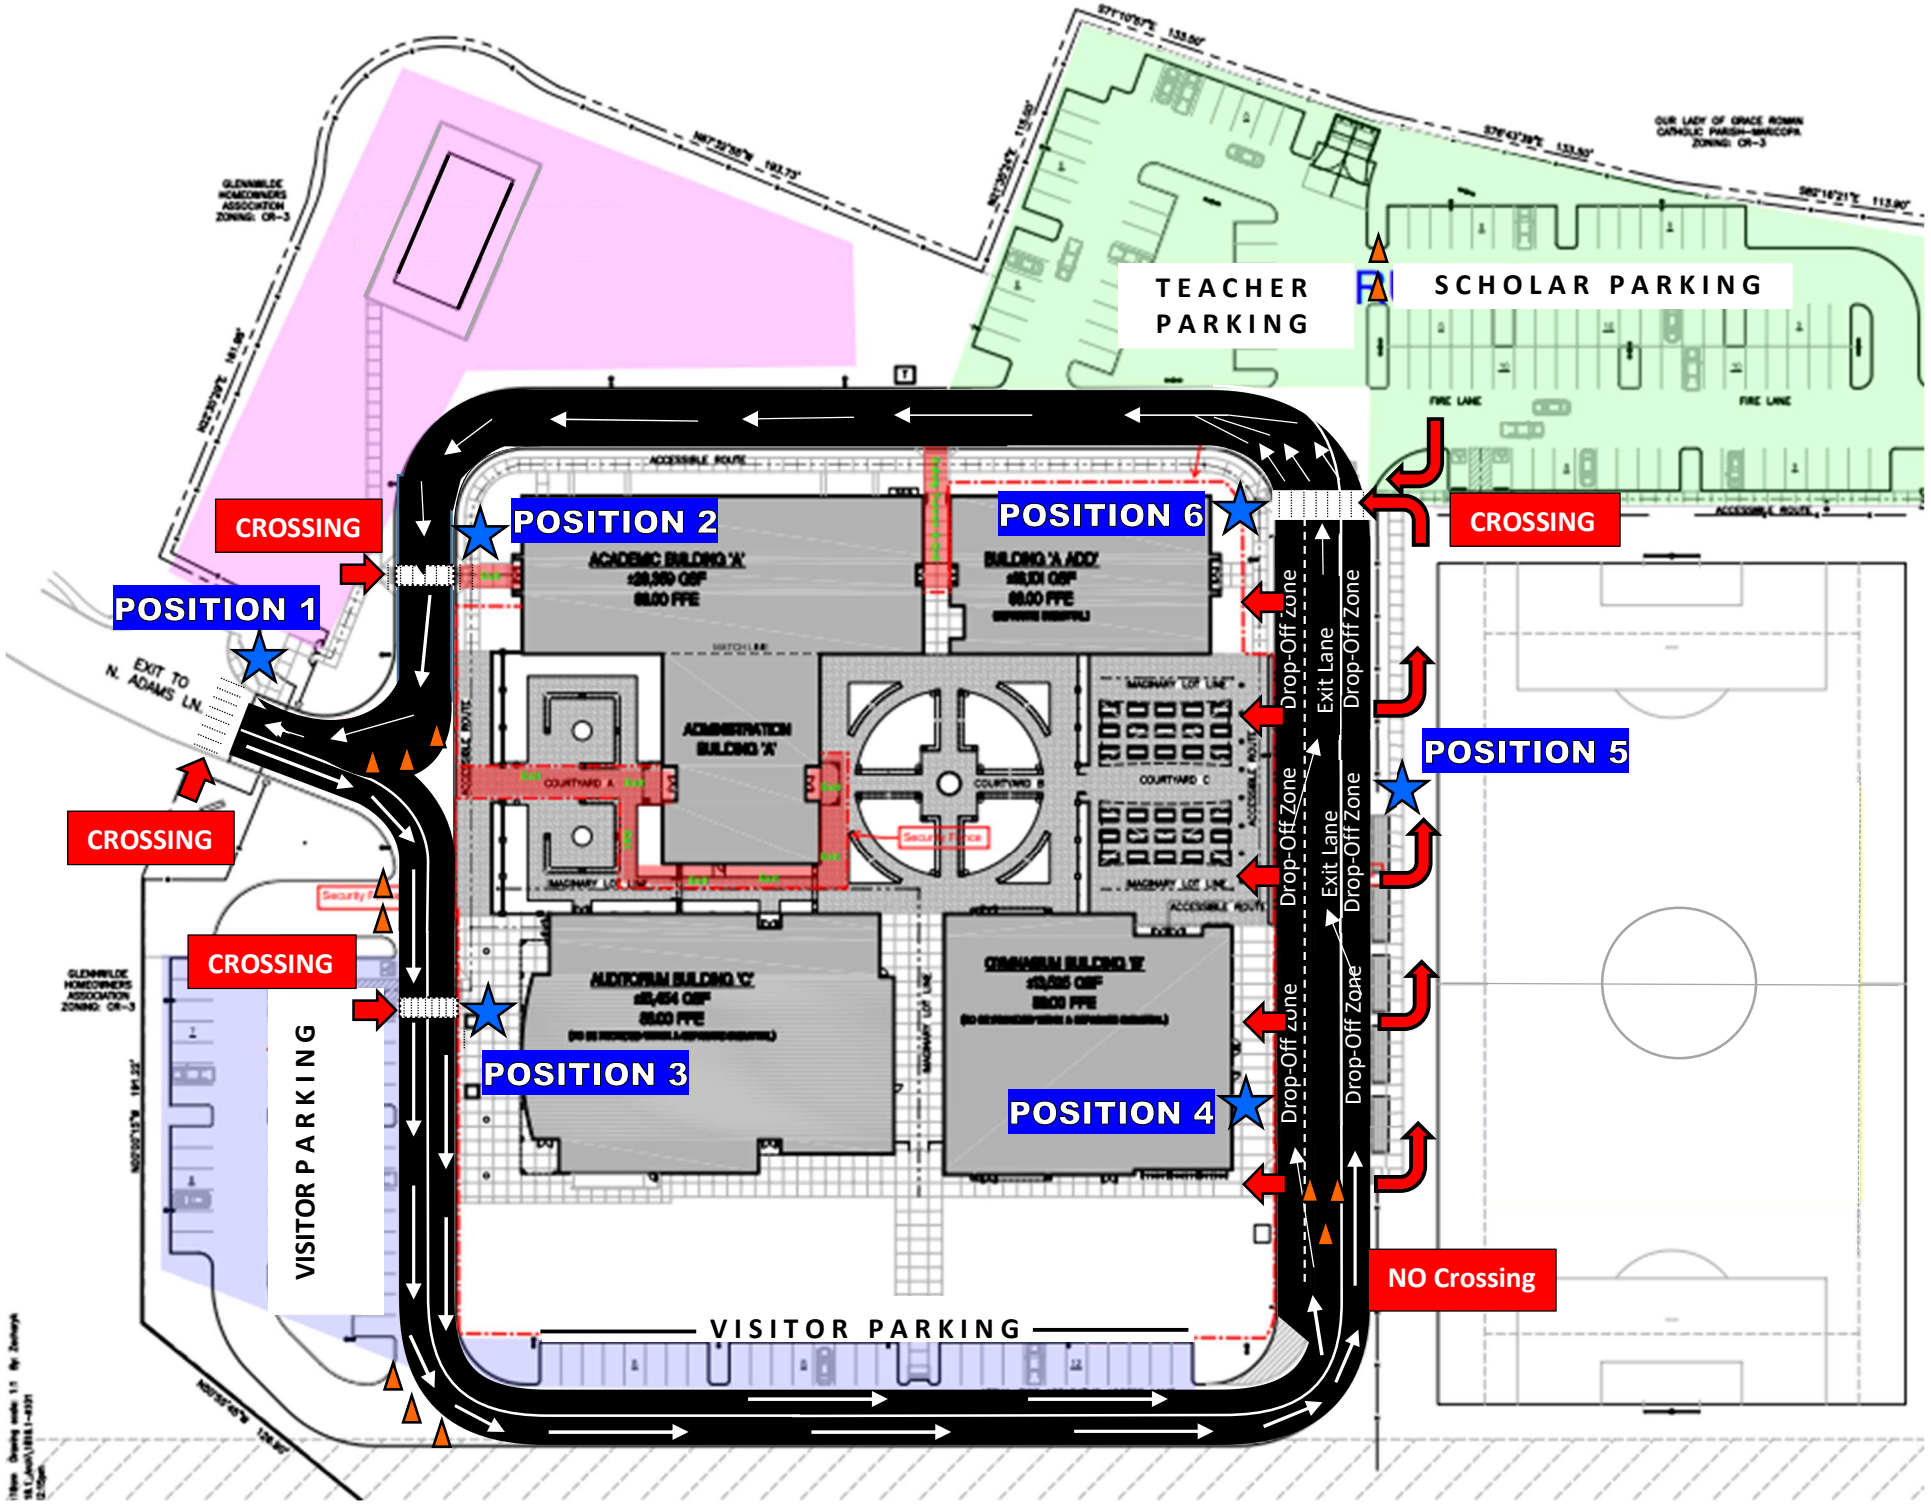
TEACHER PARKING
SCHOLAR PARKING
FIRE LANE
FIRE LANE
CROSSING
POSITION 2
POSITION 6
CROSSING
POSITION 1
EXIT TO N. ADAMS LN.
CROSSING
POSITION 5
CROSSING
POSITION 3
POSITION 4
VISITOR PARKING
VISITOR PARKING
NO Crossing
Drop-Off Zone
Exit Lane
Drop-Off Zone
Drop-Off Zone
Exit Lane
Drop-Off Zone
Drop-Off Zone
Drop-Off Zone
ACCESSIBLE ROUTE
ACADEMIC BUILDING 'A'
ADMINISTRATION BUILDING 'A'
AUDITORIUM BUILDING 'C'
COURTYARD A
COURTYARD B
COURTYARD C
GLENNRIDE HOMEOWNERS ASSOCIATION ZONING: CR-3
OUR LADY OF GRACE ROMAN CATHOLIC PARISH—MARICOPA ZONING: CR-3